AREA CALCULATIONS - CONVENIENT SHOPPING		
+ AREAS	CALCULATION	AREA(SQMT)
A	24.070X 6.190	148.993
B	8.999 X 6.190	55.332
TOTAL + AREAS		204.325

NET AREA CONVENIENT SHOPPING = 204.325 SQMT

CONVENIENT SHOPPING NO-1
GROUND FLOOR AREA DETAIL

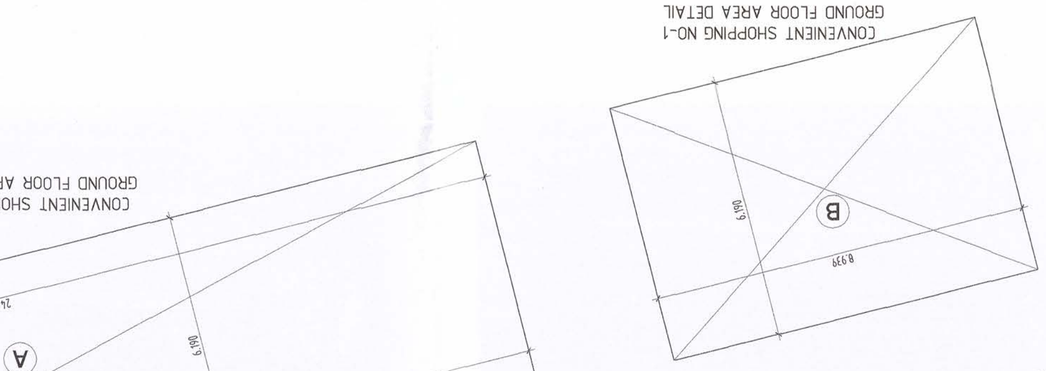

CONVENIENT SHOPPING NO-2
GROUND FLOOR AREA DETAIL

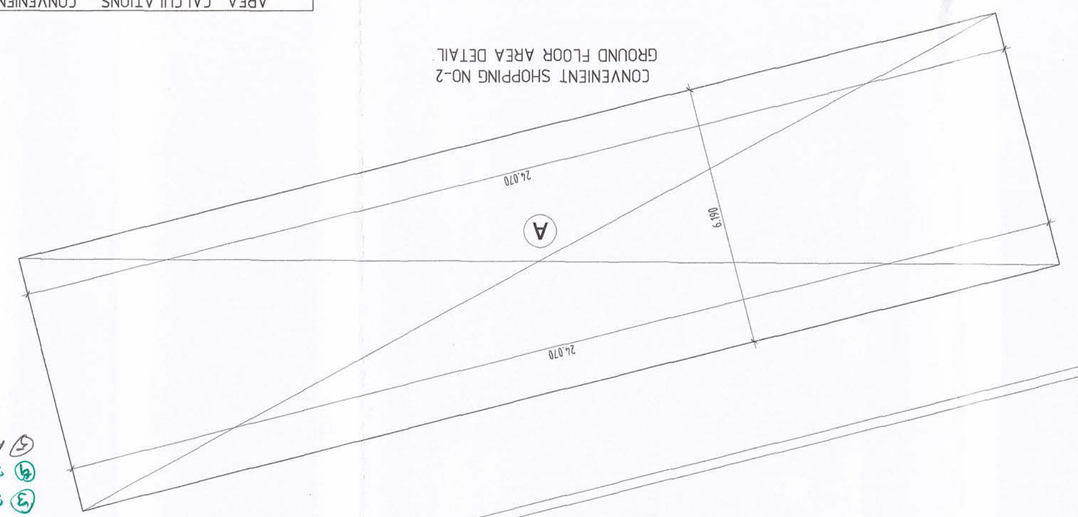

ELEVATION- C

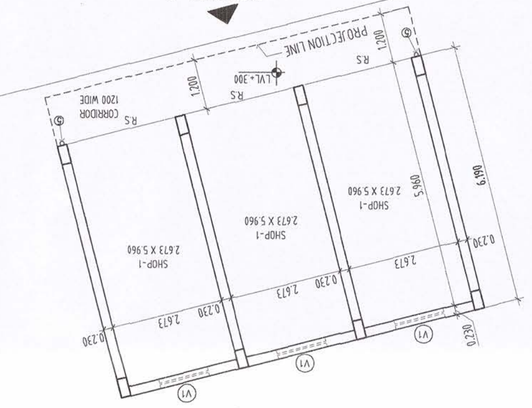

CONVENIENT SHOPPING
GROUND FLOOR PLAN

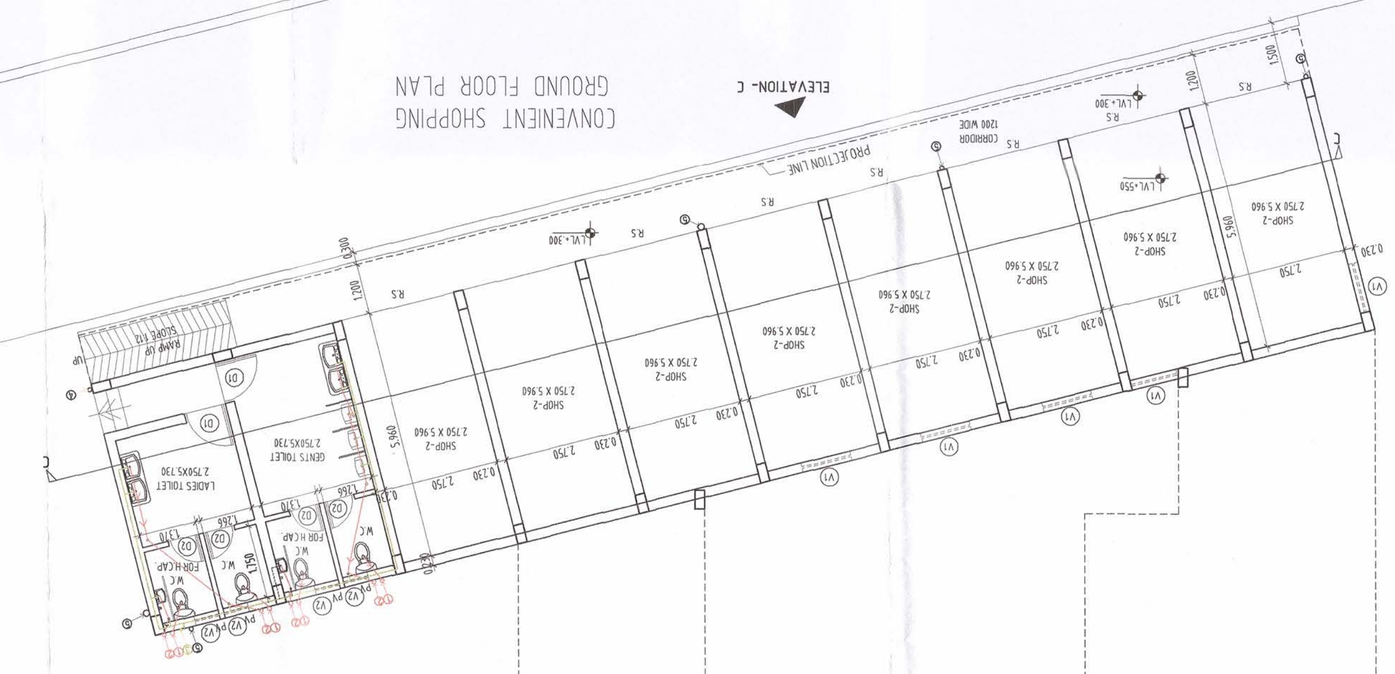

CONVENIENT SHOPPING
TERRACE FLOOR PLAN

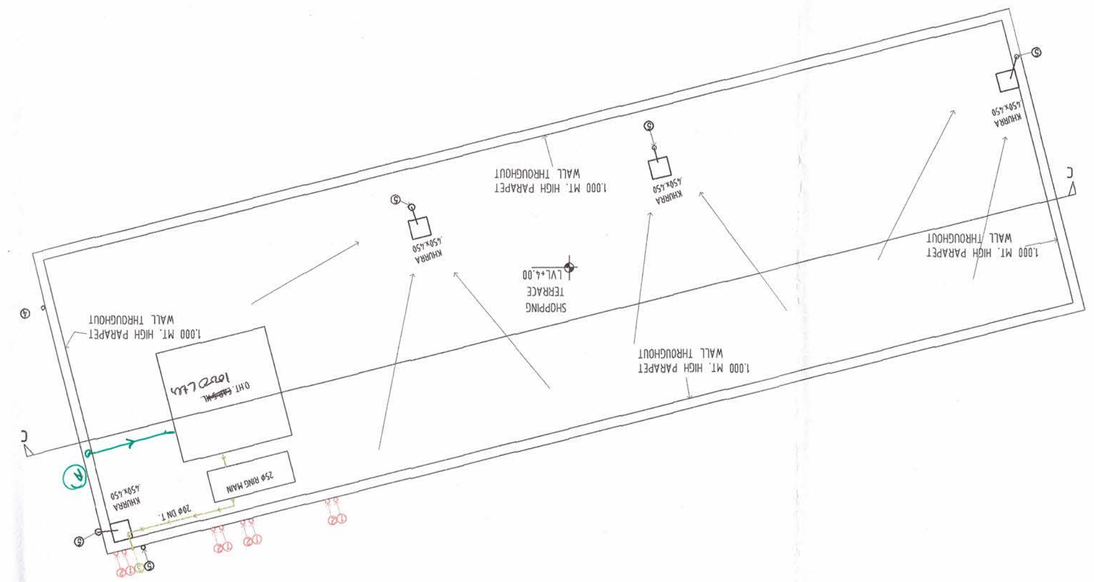

CONVENIENT SHOPPING DOOR & WINDOW SCHEDULE			
V1	1.200 x 0.520	+ 2.080	+2.600
V2	0.600 x 0.520	+ 2.080	+2.600

NURSERY SCHOOL PLOT

COM. BULDING ADJOINING

main basement retaining wall

TYPICAL SECTION OF W.C FOR HANDICAPPED
C SHOPPING

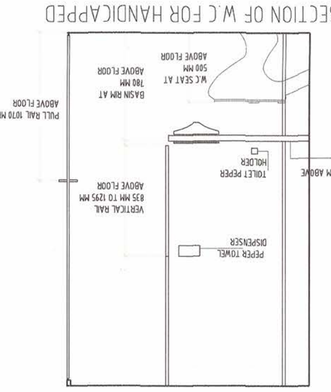

PLAN OF W.C FOR HANDICAPPED
C SHOPPING & COM. BUILDING

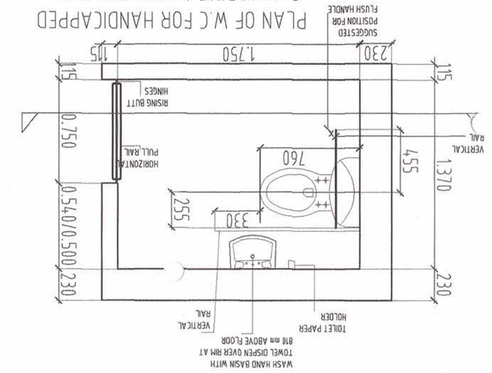

B.T.R. (RAJ.) S.T.R. (ROHTAK) G.T.R. (HARYANA)

PROJECT	APEX GREEN RESIDENTIAL SCHEME AT MAIN G.T. ROAD, 4.5KM.MILE STONE VILLAGE OAHASAHPUR, DIST. SONIPAT, HARYANA
	CONVENIENT SHOPPING GROUND,TERRACE FLOOR PLAN &AREA DETAIL
	SCALE 1:100
	all dimensions in mts
OWNER'S SIGN.	For APEX BUILDTECH LTD DIRECTOR
ARCHITECTS SIGN.	Town Planning Department (HQ) Checked and found ok for Public Health (Internal) Service only subject to comments in forwarding letter No. SE/HQ/ HUDA, Faridabad
	REVISED BUILDING PLANS OF LICENCE NO.474-482 OF 2006 DT. 28-02-2006 FOR SETTING UP OF A GROUP HOUSING COLONY IN SEC-8, VILL. KAMASPUR, SONIPAT. FOR APEX BUILTECH (P) LTD.
DRAWING NO.	12

1 road side 4 ve mt pipe
2 road wayle 4 vent pipe
3 Domestic water supply point
4 Rain water pipe @ roof

ARCHITECTS FORUM
architects
interior designers
planning consultants
h-77 connaught circus new delhi 110001
tel/fax: 23320758, 23719023,23729759
e-mail: architects_forum@yahoo.com